## STRUCTURES

| B.D No. | FORMER A.F. USE | PROPOSED N.P.S. USE |
|---|---|---|
| 1 | AGW OPERATIONS | EXCESS PROP. |
| 2 | ELECTRIC POWER STATION | EXCESS PROP. |
| 3 | WHSE SUP & EQUIP (BASE ONLY) | FAA/USAF |
| 4 | RECTY. WORKSHOP | FAA/USAF |
| 5 | WHSE SUP & EQUIP (2200) | EXCESS PROP. |
| 7 | WATER PMP. STN. | SAME |
| 8 | SCTY. SENTRY HSE. | EXCESS PROP. |
| 9 | WHSE SUP & EQUIP (1360) | * STORAGE / GRD MAINT. |
| 10 | OFFICER QTRS. (11,090) | SEASONAL DORM / OFFICES |
| 11 | HQ. SQUADRON (1370) | EXCESS PROP. |
| 12 | EXCH. SALE STORE (1630) | OFFICES, MAINT. STORAGE |
| 13 | AUTO. MAINT. SHOP (2170) | SHOP-VEHICLE, WELDING |
| 14 | HEATING FACILITY (2730) | EXCESS PROP. |
| 15 | DINING HALL AMN. (4080) | SHOP-CARPENTRY, ELECT, PLUM. |
| 16 | STORE COMMISSARY (2260) | RESEARCH / LAB. |
| 17 | RECTY. MULTI-PURP. (1930) | EXCESS PROP. |
| 18 | DORM AMN. (5710) | EXCESS PROP. |
| 19 | DORM AMN. (5710) | EXCESS PROP. |
| 20 | DORM AMN. (5710) | EXCESS PROP. |
| 21 | DORM AMN. (5710) | EXCESS PROP. |
| 22 | DORM AMN. (5710) | EXCESS PROP. |
| 23 | DORM AMN. (5710) | EXCESS PROP. |
| G31-39 | FAM. HSG. GARAGES | SAME |


| B.D No. | FORMER A.F. USE | PROPOSED N.P.S. USE |
|---|---|---|
| 24 | COMM. GATE (2200) | EXCESS PROP. |
| 25 | STORAGE, PAINT (190) | FLAMMABLE STORAGE, LAWN MOWER |
| 26 | OFFI MESS, NCO | EXCESS PROP. |
| 27 | CIVIL ENGR. MAINT. SHOP (7960) | SHOP - SIGN REPAIR |
| 28 | GARBAGE REPOSITORY (140) | FLAMM. STORAGE - CARPENTRY SHOP |
| 29 | BOWLING ALLEY (2210) | EXCESS PROP. |
| 30 | OIL, STORAGE | FAA |
| 31 | FAM. HSG. | N.P.S. REQUIRED OCCUPANCY |
| 32 | FAM. HSG. | USAF HSG. |
| 33 | FAM. HSG. | USAF HSG. |
| 34 | FAM. HSG. | USAF HSG. |
| 35 | FAM. HSG. | USAF HSG. |
| 36 | FAM. HSG. | USAF HSG. |
| 37 | FAM. HSG. | USAF HSG. |
| 38 | FAM. HSG. | N.P.S. REQUIRED OCCUPANCY |
| 39 | FAM. HSG. (845) | N.P.S. REQUIRED OCCUPANCY |
| 41 | RADOME TWR. (BASE ONLY) | EXCESS PROP. |
| 42 | RADOME TWR. | EXCESS PROP. |
| 43 | WATER PMP. STN. | SAME |
| 44 | TELEPHONE BLDG. | RETAINED BY TELEPHONE CO. |
| 45 | FIRE HOSE HOUSES | KEEP AS NEEDED |
| 58 | RADOME TOWER | U.S. AIR FORCE USE |
| 58 | WATER TANK | KEEP - REHAB. |

( ) = SQUARE FOOTAGE
* SHORT TERM - N.P.S. USE
LONG TERM - POSSIBLE EXCESS PROP.

## PLANNING & DEVELOPMENT SCHEDULE

PRIORITIES FOR THE NEXT 3 YEARS - (1984-1986)

1. COMPLETE DEVELOPMENT CONCEPT PLAN
2. ENGINEERING STUDY FOR UTILITIES
3. REMOVAL OF ASBESTOS & EXCESS IDENTIFIED BUILDINGS
4. PROVIDE WATER SYSTEM TO HOUSING AREA / BASE
5. REHAB. 3 QTRS. FOR REQUIRED OCCUPANCY (31, 38, 39)
6. REHAB. BUILDING FOR ARTIFACT STORAGE (29)
7. REHAB. BUILDINGS FOR MAINTENANCE STORAGE (14, 18)
8. REHAB. BUILDING FOR TRAINING & STAFF MEETING ROOM (17)
9. REHAB. ONE BUILDING FOR DORM. USE (10)
10. REHAB. 3 BUILDINGS FOR MAINTENANCE SHOP (13, 15, 27)

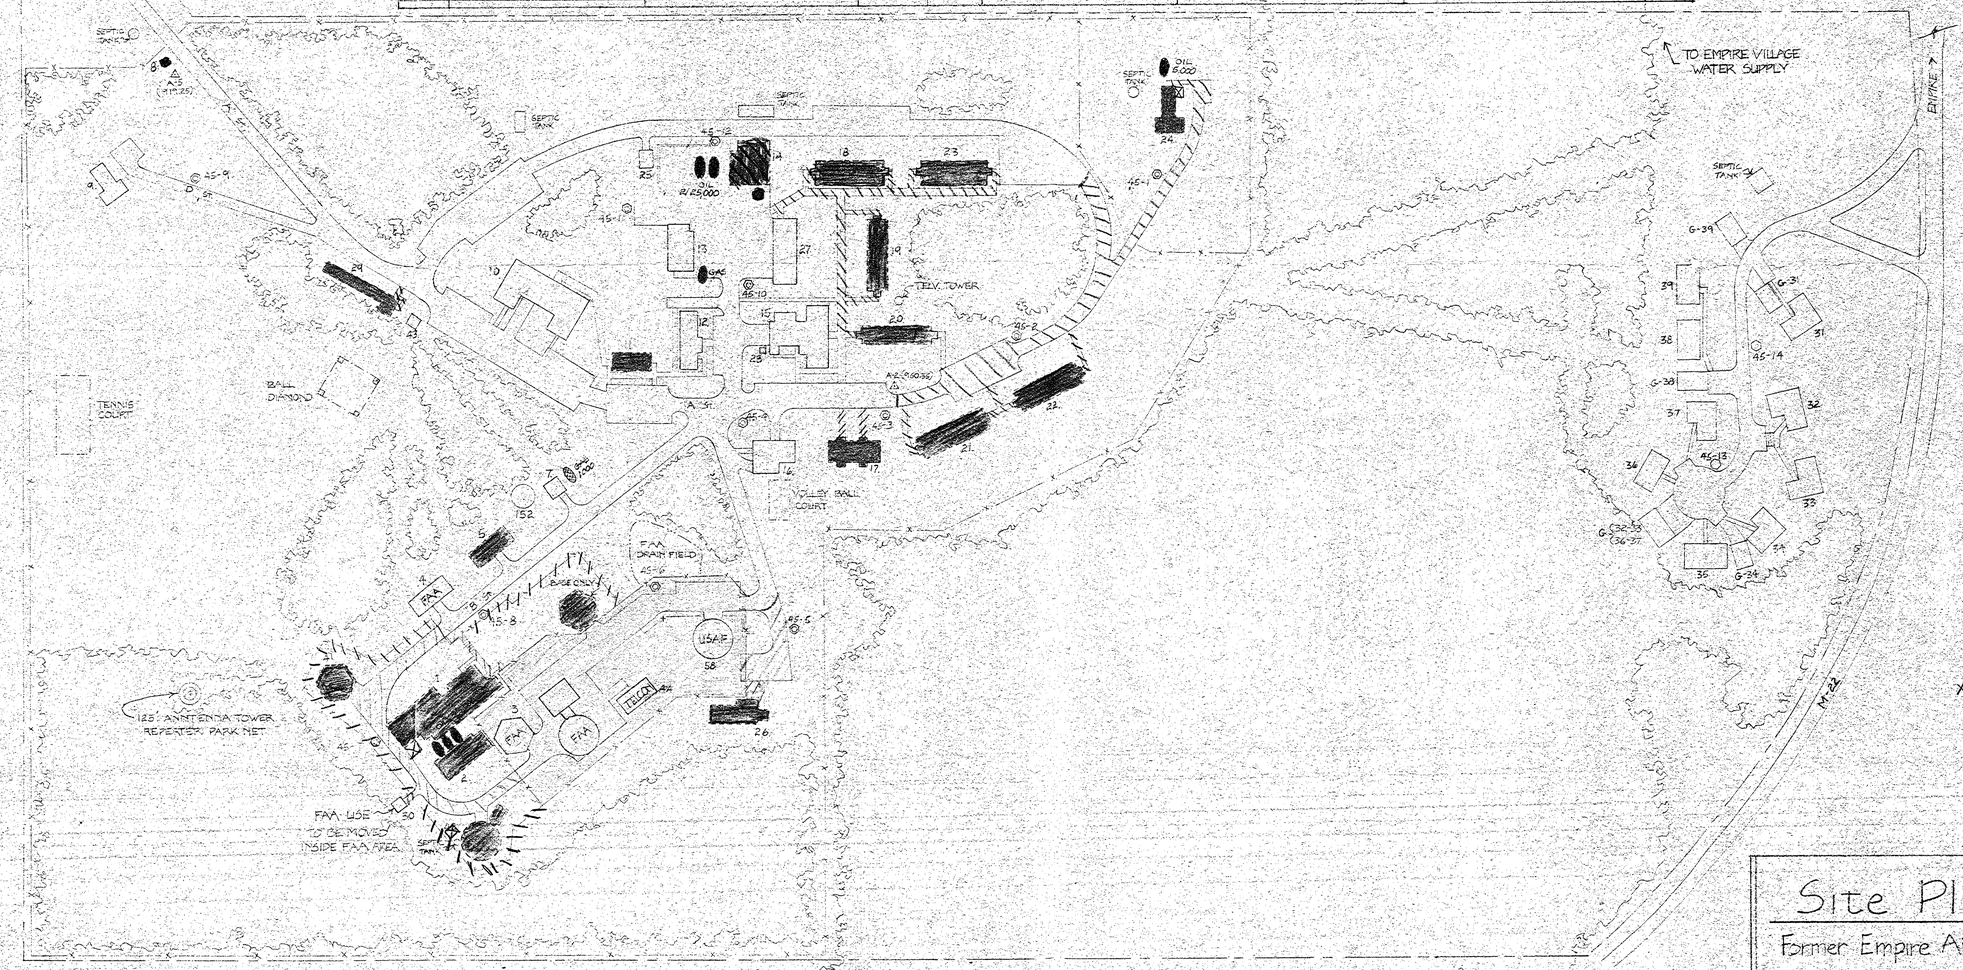


## LEGEND

- = BUILDINGS TO REMAIN
- = BUILDINGS FOR EXCESS PROP
- = FIRE HOSE HOUSES
- = PROPERTY LINE
- = TREE LINE
- = SECURITY FENCE - TO BE REMOVED
- = FAA ACREAGE - 1.46 a
- = UNDERGROUND TANKS
- = Primary Demo
- = Secondary Demo
- = Road/Walk Demo
- = Fence Demo
- = Transformer Sites

NORTH

SCALE: 1"=100'

# Site Plan

Former Empire Air Force Station

Revised: 5-84

| PREPARED | DRAWING NO. |
|---|---|
| DESIGNED | |
| DRAWN | PCIP PKG. / SHEET |
| CHECKED 7-83 | |
| DATE | OF |

GPO: 1977 - 781-785