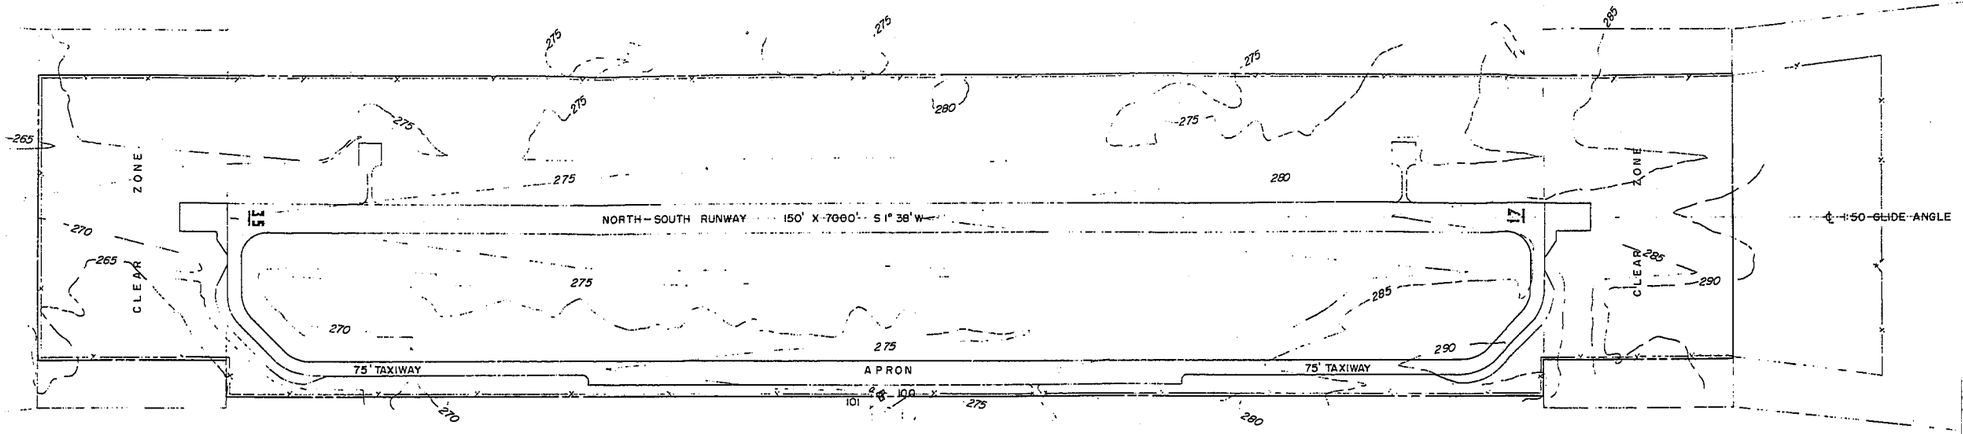


BRYAN AIR FORCE BASE AUXILIARY (HEARNE)

TYPE OF CONST	YEAR	IN HISTORIC D.? / VALUE / SF	N.R. ELIG?	EST APPR. VALUE	CONDITION	HISTORICAL DATA: NUMBER	HISTORICAL DATA: LIFE EX	PRESENT USE	DESCRIPTION OF STRUCTURAL DETAILS: FUNDATION	FLOOR	FRAMING	EXTERIOR	ROOF
		984 SF						RESIDENCE GARAGE					

LEGEND

AIRFIELD PAVEMENTS
- EXISTING

STRUCTURES
- EXISTING NOT USABLE
- EXISTING TEMPORARY
- EXISTING MOBILIZATION
- EXISTING PERMANENT

ROADS AND PARKING
- EXISTING NOT USABLE
- EXISTING USABLE
- EXISTING PARKING

OTHERS
- EXISTING PROPERTY LINE
- EXISTING RAILROAD
- EXISTING FENCE
- 250 CONTOURS

REV.	DATE	DESCRIPTION	INITIAL

PLAN REVISIONS

PRIMARY MISSION

NORTH

MAG DEC 5° 09'

400 0 400 800 1200

SCALE IN FEET

AIRFIELD ELEVATION 265 FEET

DEPARTMENT OF THE AIR FORCE
ASST CHIEF OF STAFF INSTALLATIONS - WASHINGTON, D.C.

AIR TRAINING COMMAND
FLYING TRAINING AIR FORCE
MASTER PLAN

BASIC LAYOUT PLAN AUXILIARY FIELD

BRYAN AIR FORCE BASE
BRYAN, TEXAS

SCALE: 1" = 400' DATE

MASTER PLANNING DIRECTIVE: LOCKWOOD, ANDREWS & NEWNAM

TAB NO. I

RG 291
HM 1995
BOX TX 211

HEARNE AFB
DTEX 654

291-63A16
FRC 94059