
MODIFICATION CENTER Nº 16

TULSA, OKLAHOMA

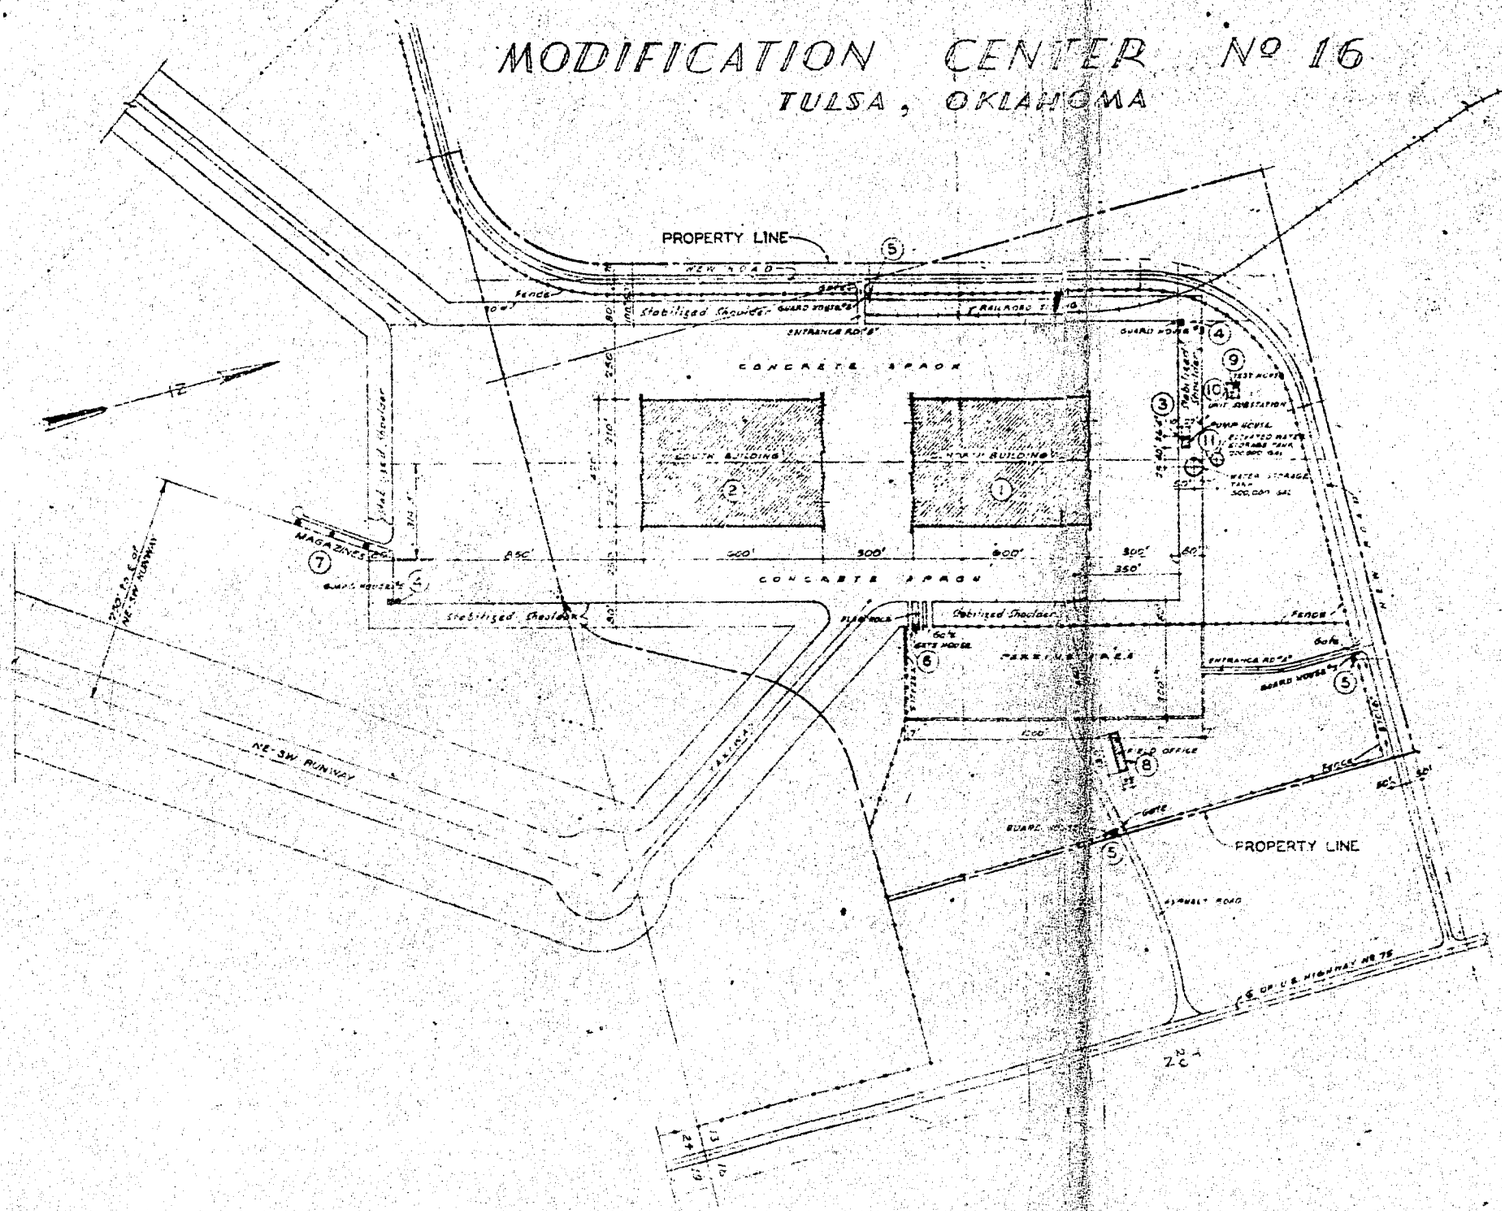

BUILDING SCHEDULE	
NO.	BUILDING
1	NORTH BUILDING
2	SOUTH BUILDING
3	PUMP HOUSE
4	GUARD HOUSE TYPE 1
5	GUARD HOUSE TYPE 2
6	GATE HOUSE
7	MAGAZINES
8	FIELD OFFICE
9	TEST BUILDING
	FACILITIES
10	UNIT SUBSTATION
11	ELEVATED WATER STORAGE TANK
12	FIRE PROTECTION

BLOCK 6 SCHEDULE "C"

PART 2

MODIFICATION CENTER NO. 16
TULSA, OKLAHOMA

GENERAL PLANT LAYOUT

SHEET | SCALE 1 INCH = 200 FEET | SHEET NO.

U.S. ENGINEER OFFICE, TULSA, OKLAHOMA — MAR. 25 1944

SUBMITTED: — APPROVED RECOMMENDED: — APPROVED

O. A. Pagan, ENGINEER — LT. COL. CORPS OF ENGINEERS — U.S. CORPS OF ENGINEERS, DISTRICT ENGINEER

DRAWN: D.R.C. P.G.R.
TRACED: E.E.F. O.L.L.
CHECKED: P.G.R. J.W.S.

TMCM-4

RG 121