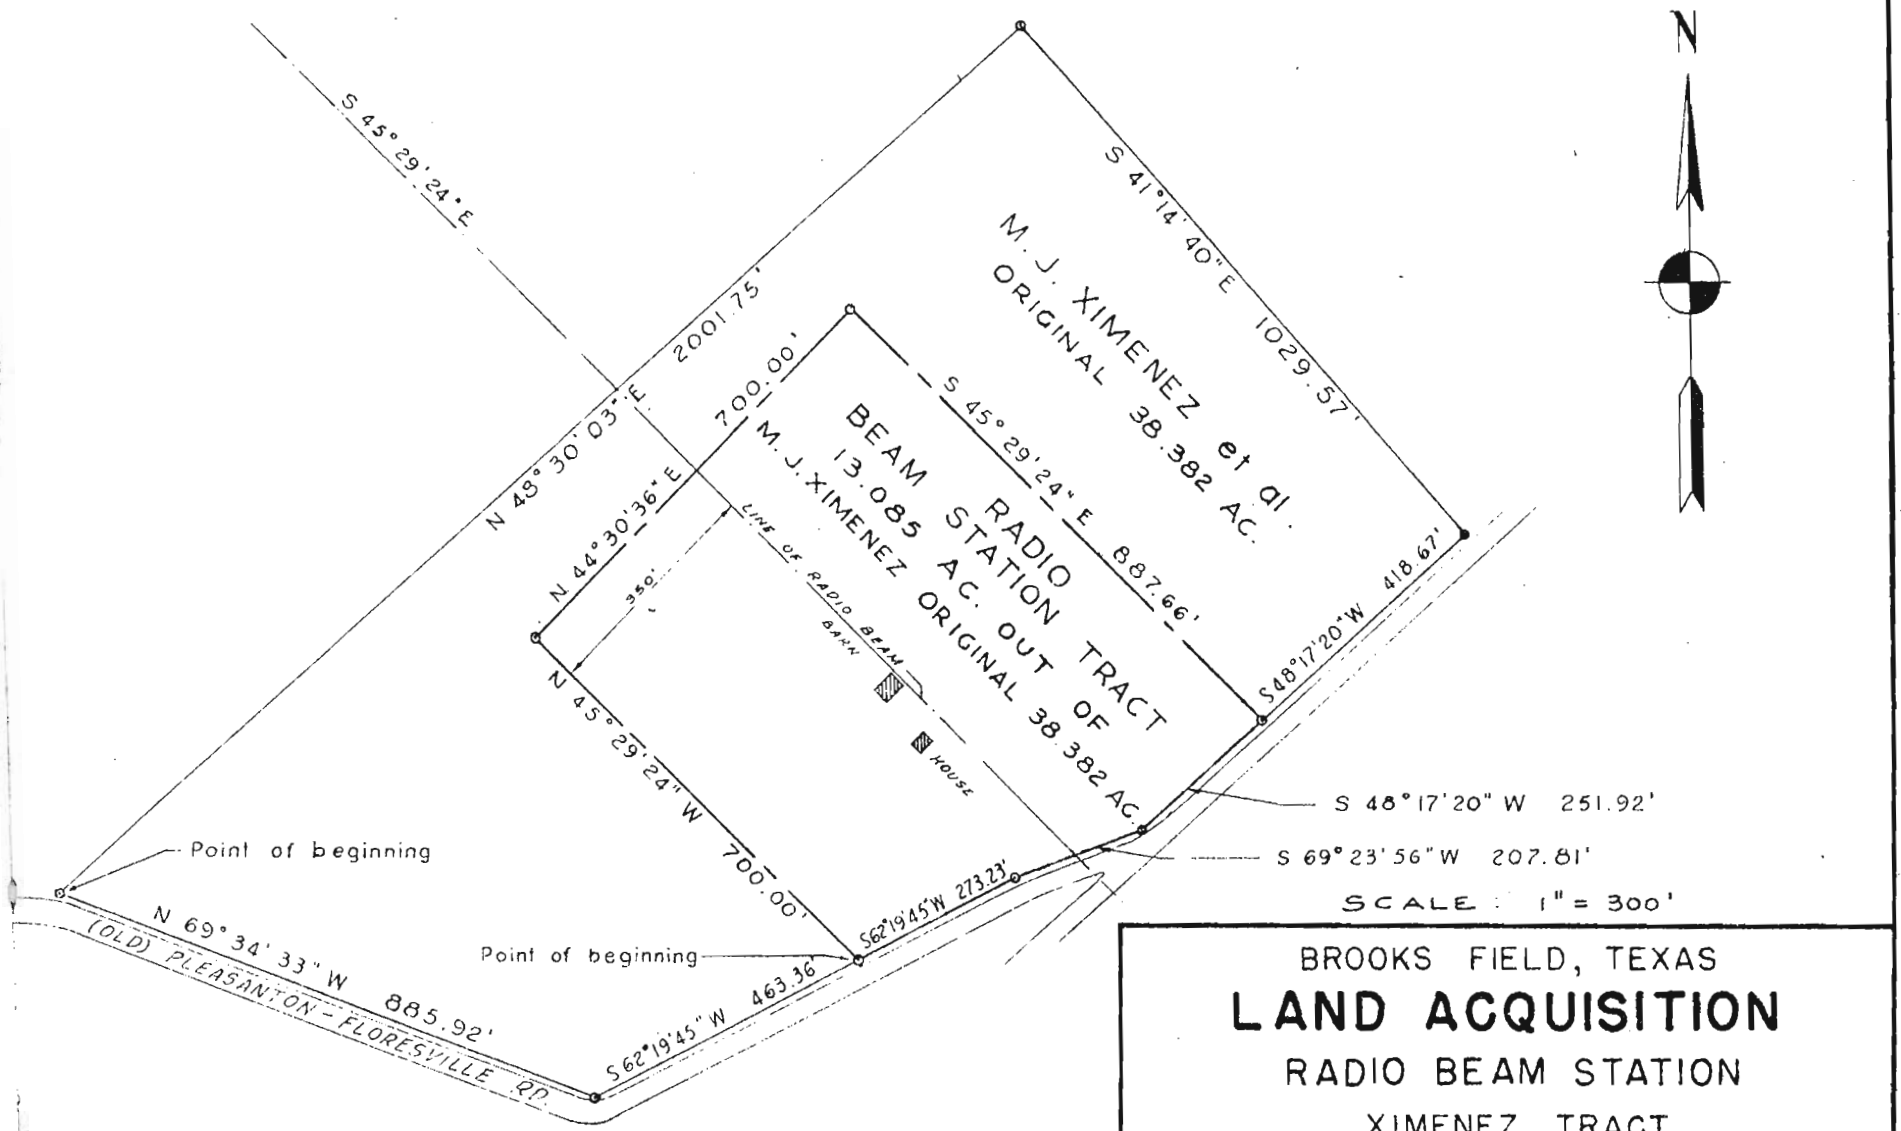


SCALE : 1" = 300'

APPROVED :

COL. A.C.
C. O. BROOKS FIELD

BROOKS FIELD, TEXAS

LAND ACQUISITION

RADIO BEAM STATION

XIMENEZ TRACT

UNITED STATES ENGINEER OFFICE SAN ANTONIO TEXAS – FT. SAM HOUSTON TEX.		DATE 8-5-42
RECOMMENDED SR. ENGINEER	APPROVAL RECOMMENDED MAJ., CORPS OF ENGRS.	APPROVED COL., CORPS OF ENGINEERS DISTRICT ENGINEER
SUBMITTED	DRAWN BY TRACED BY CHECKED BY LEG	DRAWING NO. W-2161-3300-4

RG 103 FARM CREDIT ADMIN. HOUSTON

SURPLUS PROPERTY DISPOSAL CASE FILES

FCA 10-3

BROOKS FIELD RADIO RANGE SITE

W-TEX 2

HM 1993
BOX 2