
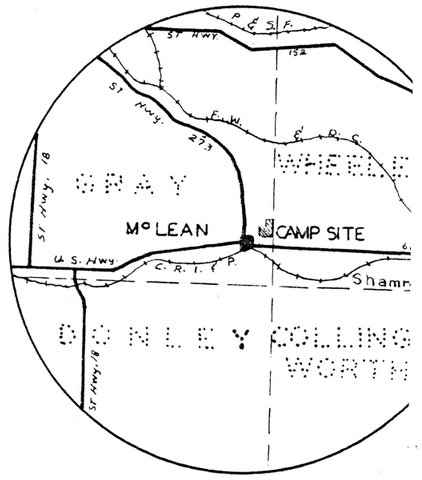


VICINITY MAP
SCALE : 1" = 15 MILES

R.R. SURVEY

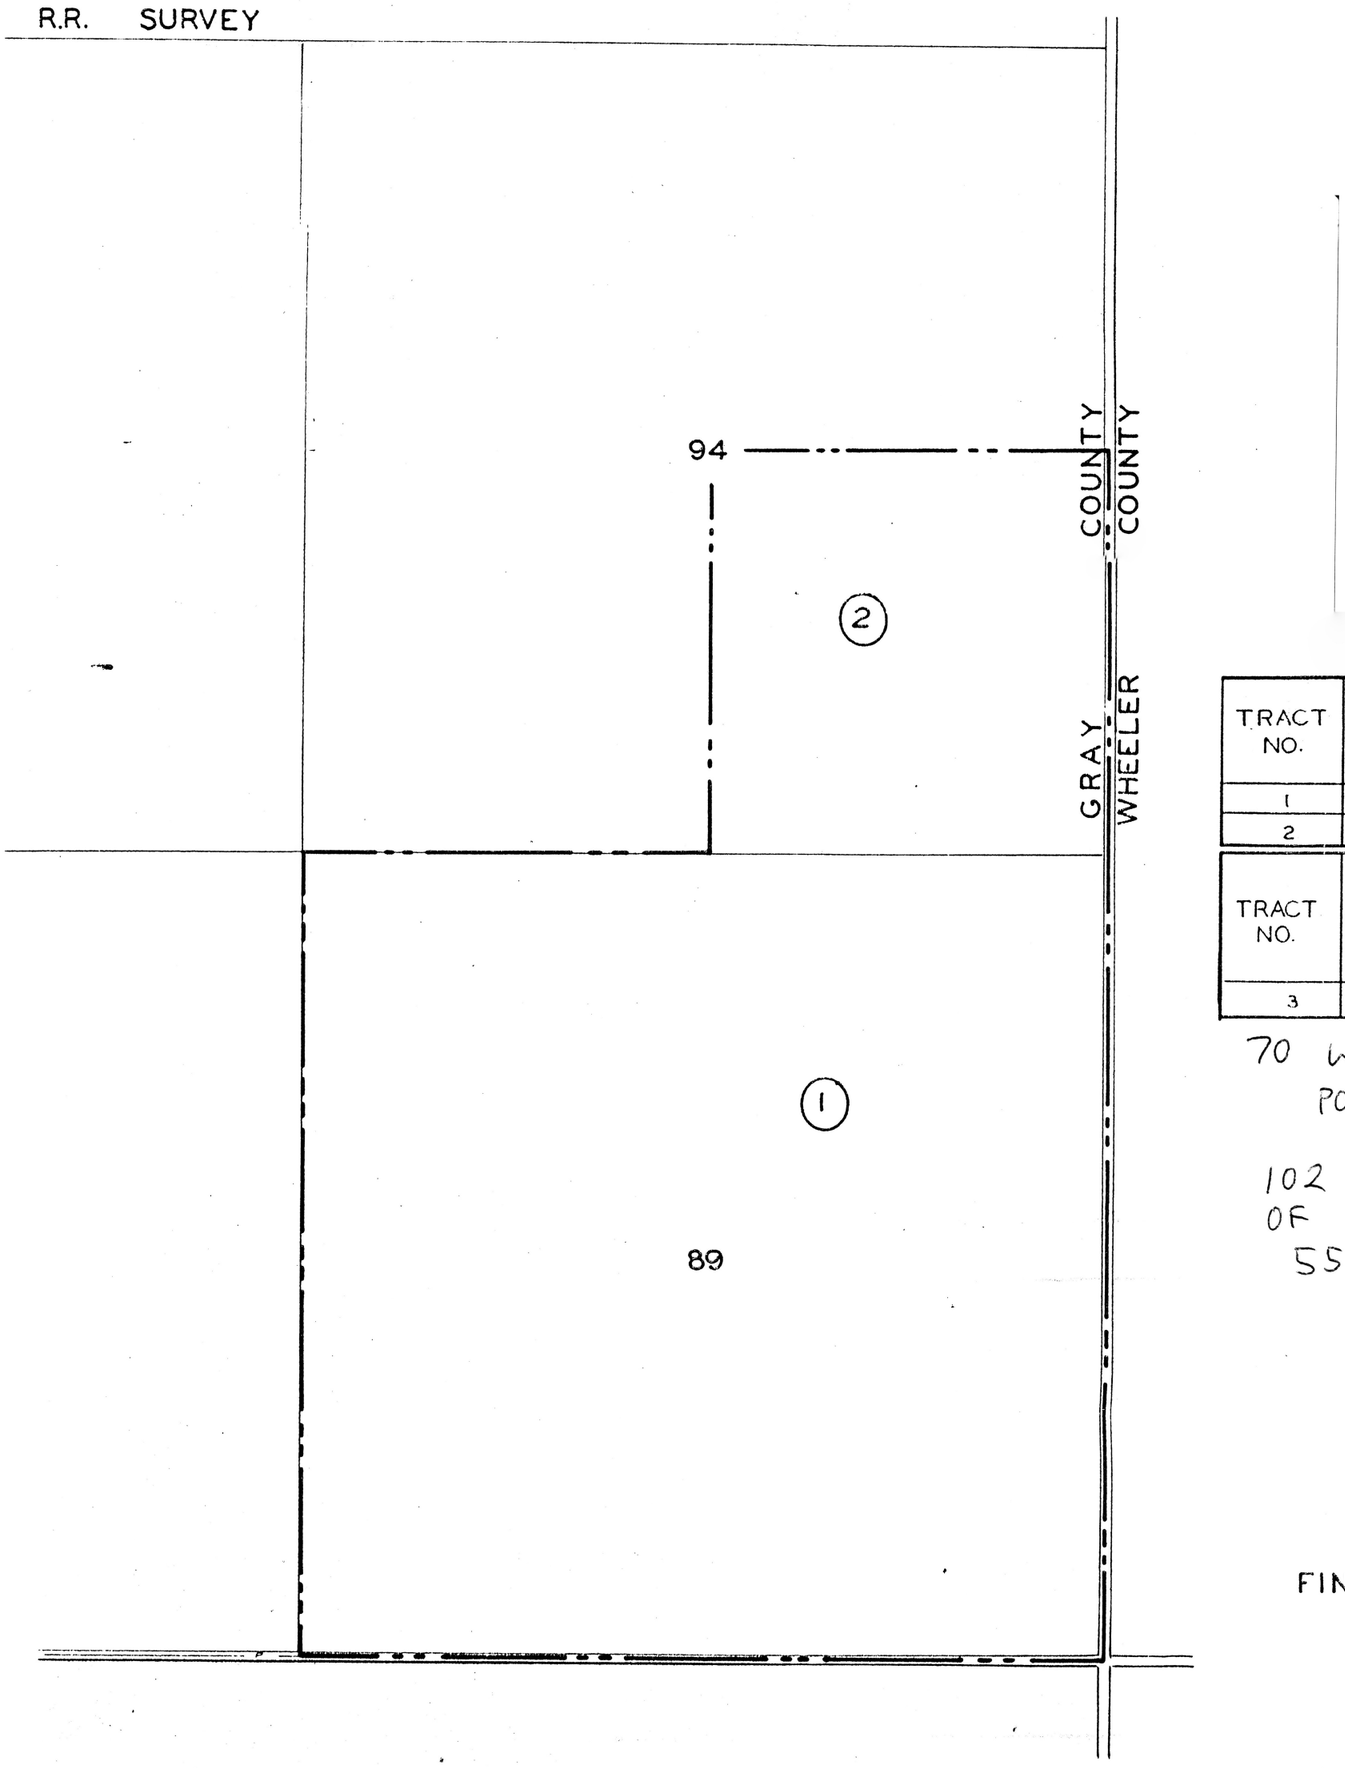

TRACT NO.	VENDOR	ACREAGE FEE SIMPLE
1	W. M. HINTON	640.0
2	JOHN W. SMITH	160.0

TRACT NO.	WATER SUPPLY SYSTEM VENDOR	ACREAGE EASEMENT
3	W. E. KENNEDY	0.90

70 WAA RP DISPO CNE FILES
POW CAMP

102 MCLEAN POW CAMP
OF MCLEAN TEX
557 SPB-5

BLOCK 6 SCHEDULE B

W-TEX-102
4

FINAL MAP 8-30-43

DIRECTIVE DATA

RE-D_____ DATED_____
RE-D_____ DATED_____
RE-D_____ DATED_____
RE-D_____ DATED_____

LEGEND

RESERVATION LINE
STATE OR PROVINCE LINE
COUNTY LINE
CIVIL DISTRICT PRECINCT
LAND-GRANT LINE
CITY, VILLAGE, OR BOROUGH
CEMETERY, SMALL PARK, ETC.
TOWNSHIP & RANGE LINE
SECTION LINE

RUNWAY APPROACH ZONE AREAS

AVIGATION EASEMENT
FEE SIMPLE

SCALE IN FEET
1000 0 1000 2000

WAR DEPARTMENT
OFFICE OF THE DIVISION ENGINEER
SOUTHWESTERN DIVISION

Mc LEAN PRISONER OF WAR CAMP AND WATER SUPPLY SYSTEM

RECOMMENDED: James S. Hagerty DATE 20-6-45
CAPT., C.E., OFFICER IN CHARGE, DIVISION REAL ESTATE SUBOFFICE
APPROVED:_____ DATE_____
LT. COL., CORPS OF ENGINEERS
DIV. REAL ESTATE OFFICER

COMPILED: R.L.M-JEL TRACED: J.E.L. CHECKED: A.E.S.

DATE	BY	REVISIONS	APPROVED

SHEETS: 2 OF 2 DRAWING NO.

OD FORM NO. 1778 11-10-44