
CORPS OF ENGINEERS

U. S. ARMY

R 35 W MICHIGAN MERIDIAN

T 54 N


26 25
35 36

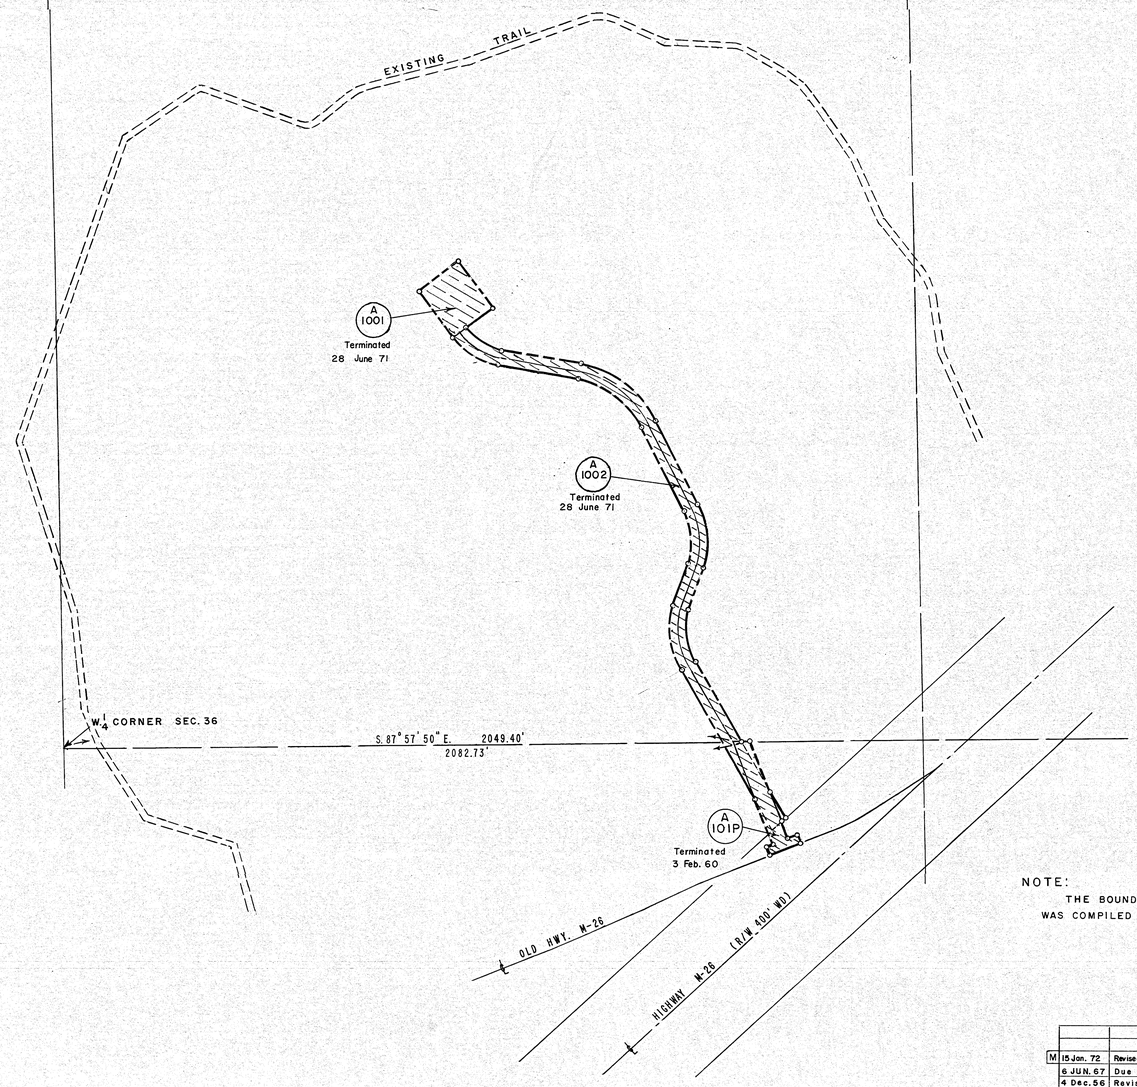



NOTE:
THE BOUNDARY OF THIS INSTALLATION WAS COMPILED FROM ACTUAL SURVEY.

## TRACT REGISTER

| TRACT NO. | LAND OWNER | ACREAGE LEASE | ACREAGE PERMIT | REMARKS |
|---|---|---|---|---|
| A100-1 | COPPER RANGE CO. | 0.61 | | LEASE NO. DA-20-064-ENG-2594 DATED 1 APRIL 1957. |
| A100-2 | COPPER RANGE CO. | 2.32 | | "DITTO" |
| A101P | STATE OF MICHIGAN | | 0.17 | PERMIT FOR ACCESS ROAD FROM 3 DECEMBER 1959; ADDITIONAL 0.26 INCLUDED IN TRACT A100-2. |

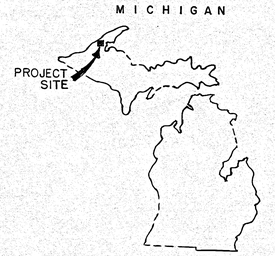


STATE INDEX

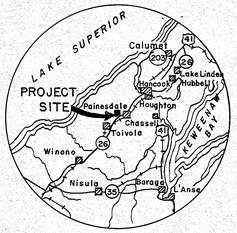


VICINITY MAP

STATUTE MILES
5 0 5 10 15 20 25

## ACQUISITION AUTHORIZATION

TELETYPE, ADC-18 JANUARY 1957

# FINAL

# PROJECT MAP

DEPT. OF THE ARMY

USING SERVICE DEPT. OF THE AIR FORCE

## LOCATION OF PROJECT

STATE MICHIGAN
COUNTY HOUGHTON
DIVISION NORTH CENTRAL
DISTRICT DETROIT
ARMY AREA ~~FIFTH~~ TO OMAHA DISTRICT ON JULY 1970
10 MILES S.W. OF HOUGHTON
28 MILES N.W. OF BARAGA
TO CHICAGO DISTRICT-1 NOV. 1965

## TRANSPORTATION FACILITIES

~~TO LOUISVILLE DIST. 31 MAR. 62~~
RAILROAD COPPER RANGE
STATE ROAD M-26
FEDERAL ROAD US-41
AIR LINES

FORMERLY AUDIT NO. F2-3-0005

## ACQUISITION

TOTAL ACRES ACQUIRED 3.10
FEE
PUBLIC DOMAIN { PERM. WITHDRAWAL / TEMP. WITHDRAWAL
USE PERMIT
TRANSFER
LEASE 2.93
LESSER INTERESTS { PERMIT (1) 0.17

## DISPOSAL

TOTAL ACRES DISPOSED OF 3.10
SOLD
PUBLIC DOMAIN { PERM. WITHDRAWAL / TEMP. WITHDRAWAL
USE PERMIT
TRANSFERRED
LEASES TERMINATED 2.93
LESSER INTERESTS TERM. Permit (1) 0.17
REASSIGNED
OTHER

## LEGEND

EXCEPT FOR THE SPECIAL SYMBOLS SHOWN BELOW MAP SYMBOLS ARE STANDARD IN ARMY MAP SERVICE TECHNICAL MANUAL NO. 23.

RESERVATION LINE
RESERVATION LINE (Actual Survey)
TRACT BOUNDARY LINE
TRACT NUMBER (A 100-1)
CONTOUR LINE (20)
DISPOSAL

| M | 15 Jan. 72 | Revised Final Audit | L.G.M. |
|---|---|---|---|
| | 6 JUN. 67 | Due to final audit. | G.S. |
| | 4 Dec. 56 | Revised bearing and distance to point of beginning. | J.F.J. |
| | DATE | REVISIONS | BY |

DEPARTMENT OF THE ARMY
OFFICE OF THE CHICAGO DISTRICT ENGINEER
NORTH CENTRAL DIVISION

DRAWN BY G.S.
TRACED BY G.S.
CHECKED BY R.P.
SUBMITTED BY: Gilbert Scott, CARTOGRAPHIC TECHNICIAN
RECOMMENDED BY: John L. Vogel, FOR CHIEF, ACQUISITION BR.
APPROVED BY: [signature], CHIEF, REAL ESTATE DIVISION, DATE 18 SEPT. 1956

REAL ESTATE

# PAINESDALE GAP FILLER ANNEX (Z-16A)

PAINESDALE, MICHIGAN

MILITARY RESERVATION

OFFICE, CHIEF OF ENGINEERS, WASHINGTON 25, D. C.
OCE approved 3-21-72

AUDITED

INSTALLATION OR PROJECT NO. ~~OMAH-3-0049~~

Scale IN FEET
200 0 200 200

SHEET 1 OF 1 | DRAWING NO.

EM 405-1-200 ENG. FORM 1456-a REV. 7-1-57

CANCELED

(NA) P-5-MICH-M