WAR DEPARTMENT

CORPS OF ENGINEERS, U.S. ARMY

CHICOT COUNTY, ARKANSAS
T 15 S., R 2 W.

2-Maps

E-1836-36/364 2-20-42

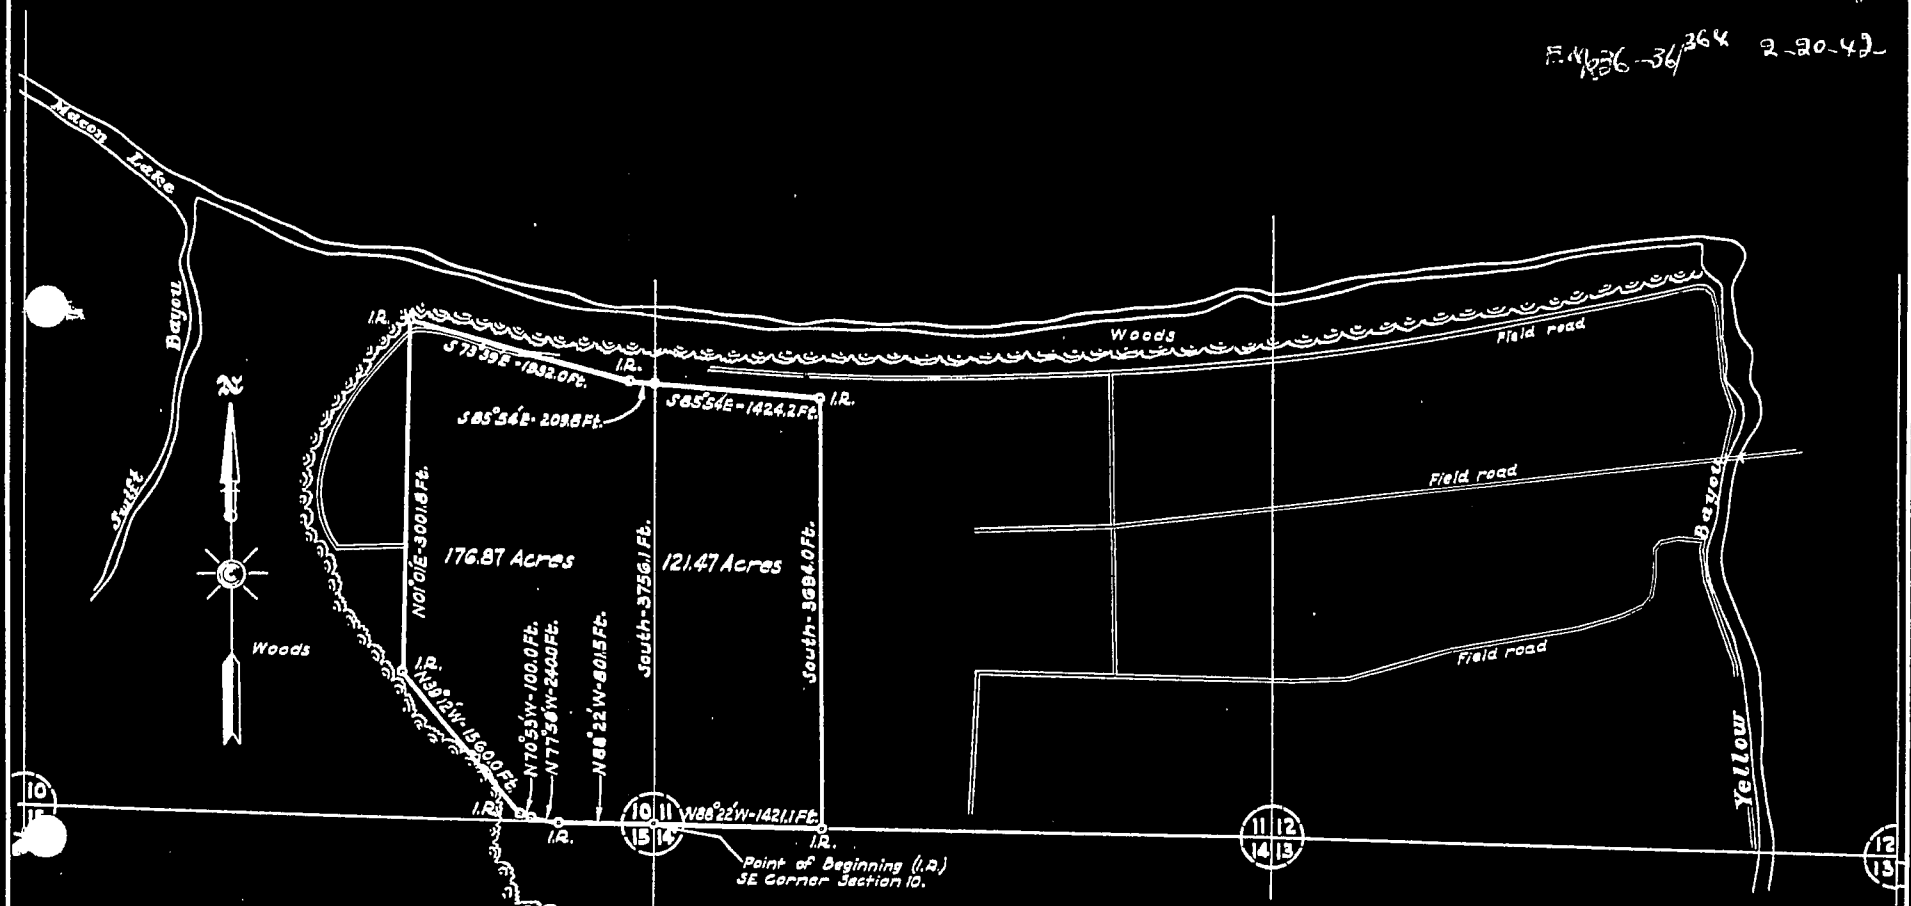

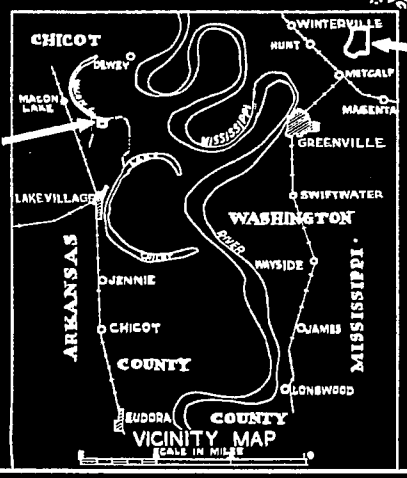

GREENVILLE AIR CORPS PROJECT, MISS.
AUXILIARY FLYING FIELD

SECTIONS 10 & 11, T 15 S., R 2 W
YELLOW BAYOU PLANTATION
CHICOT COUNTY, ARKANSAS
TOTAL AREA 298.34 ACRES

SCALE
1000 FEET 0 1000 2000 3000

U.S. ENGINEER OFFICE VICKSBURG, MISS. 1941
PREPARED UNDER THE DIRECTION OF
LT. COL. S.D. STURGIS, JR. DISTRICT ENGINEER

TO ACCOMPANY LEASE NO. W 1106 ENG.- DATED
LAND SECTION FILE NO.

B-61